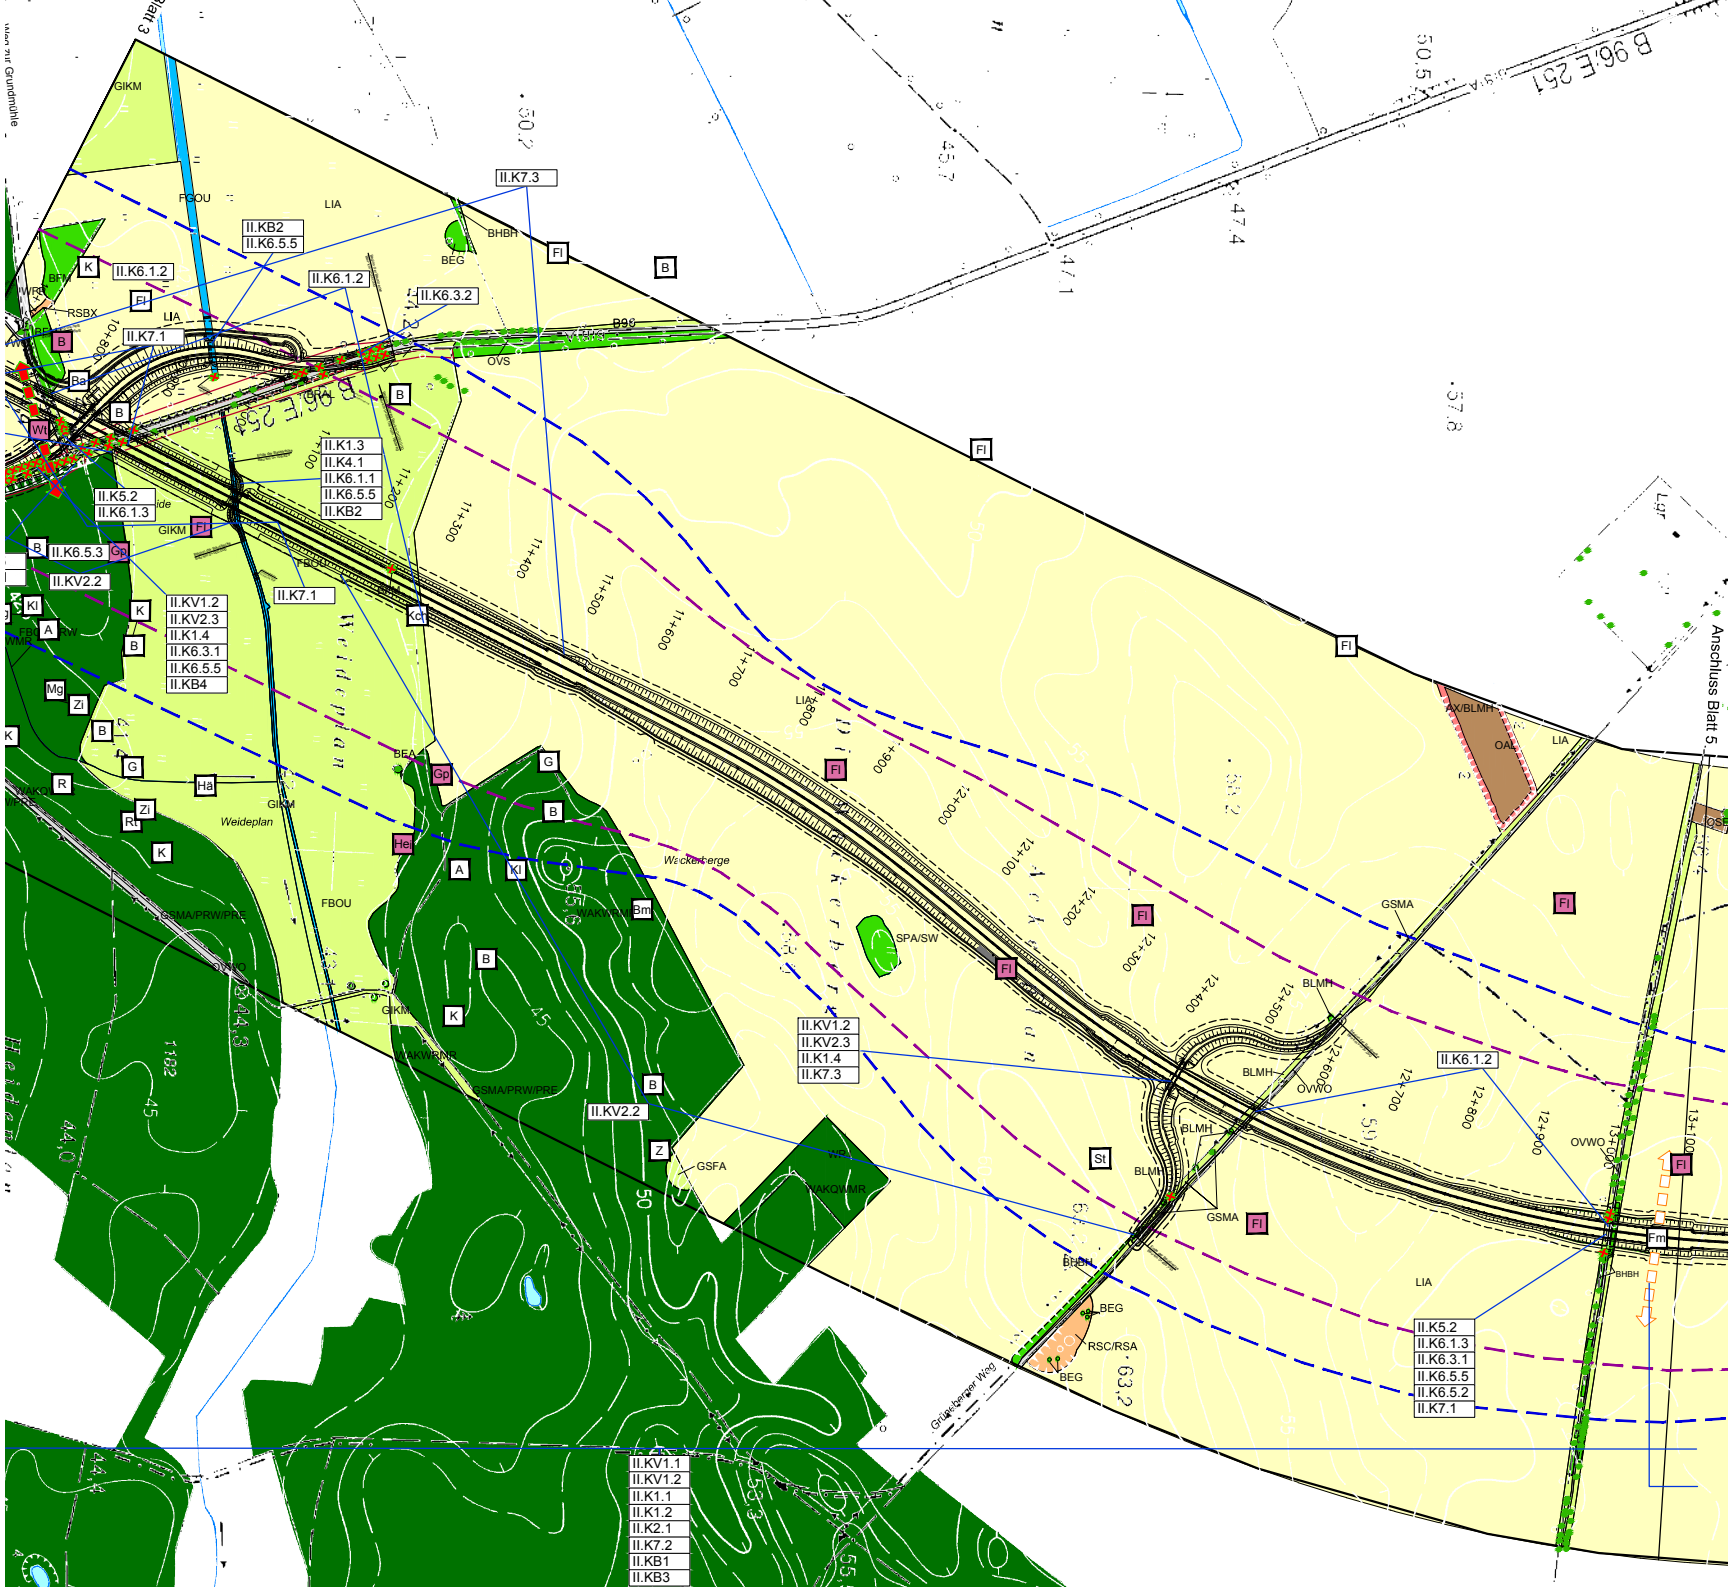
Anschluss Blatt 5
Weg zur Grundmühle
Weideplan
Wackenberge
Grüneberger Weg
B 96, E 251
B 96, E 254
II.K7.3
II.KB2
II.K6.5.5
II.K6.1.2
II.K6.3.2
II.K7.1
II.K1.3
II.K4.1
II.K6.1.1
II.K5.2
II.K6.1.3
II.K6.5.3
II.KV2.2
II.KV1.2
II.KV2.3
II.K1.4
II.K6.3.1
II.KB4
II.K7.3
II.K5.2
II.K6.1.3
II.K6.3.1
II.K6.5.5
II.K6.5.2
II.K7.1
II.KV1.1
II.KV1.2
II.K1.1
II.K1.2
II.K2.1
II.K7.2
II.KB1
II.KB3
GIKM
FBOU
LIA
BHBH
BEG
RSBX
OVS
SPA/SW
GSMA
BLMH
OVWO
GSFA
RSC/RSA
OAL
AX/BLMH
GSMA/PRW/PRE
WAKO/MR